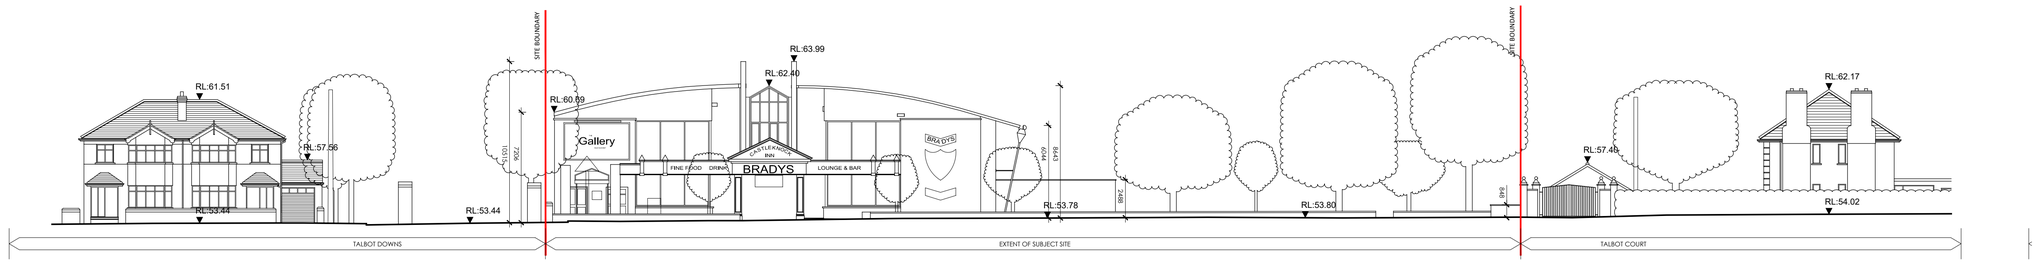

BRADY'S - CONTIGUOUS SOUTH-WEST ELEVATION - 1:200

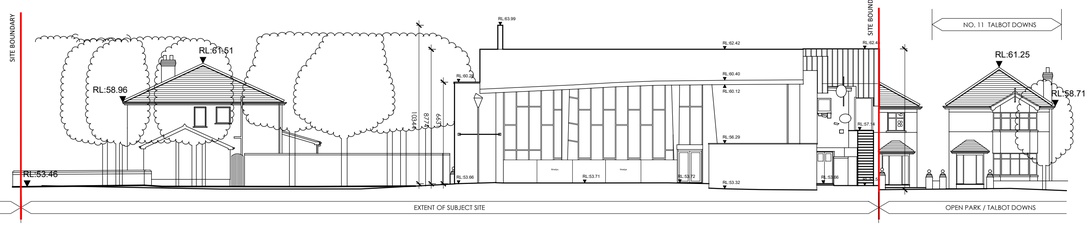

BRADY'S - CONTIGUOUS SOUTH-EAST ELEVATION - 1:200

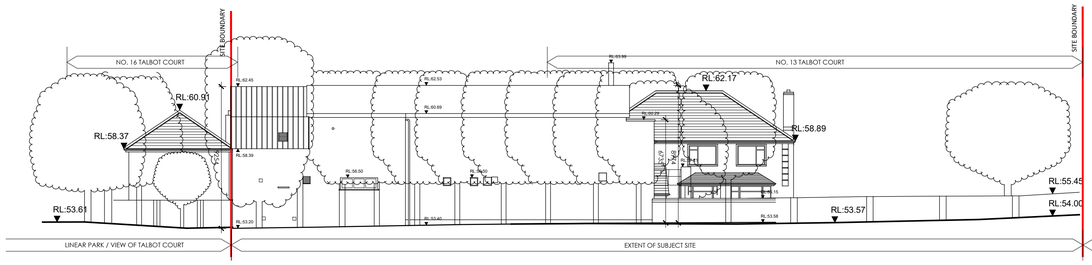

BRADY'S - CONTIGUOUS NORTH-WEST ELEVATION - 1:200

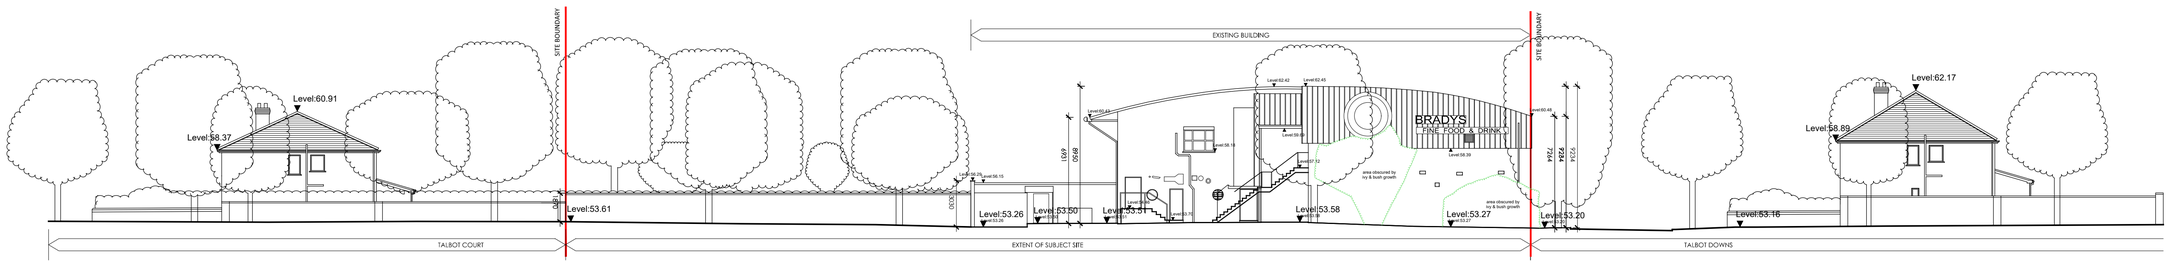

BRADY'S - CONTIGUOUS NORTH-EAST ELEVATION - 1:200

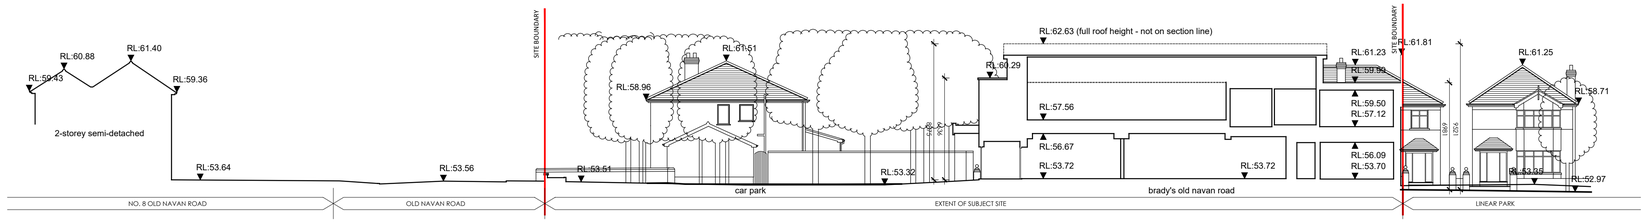

BRADY'S - CONTIGUOUS SECTION AA - 1:200

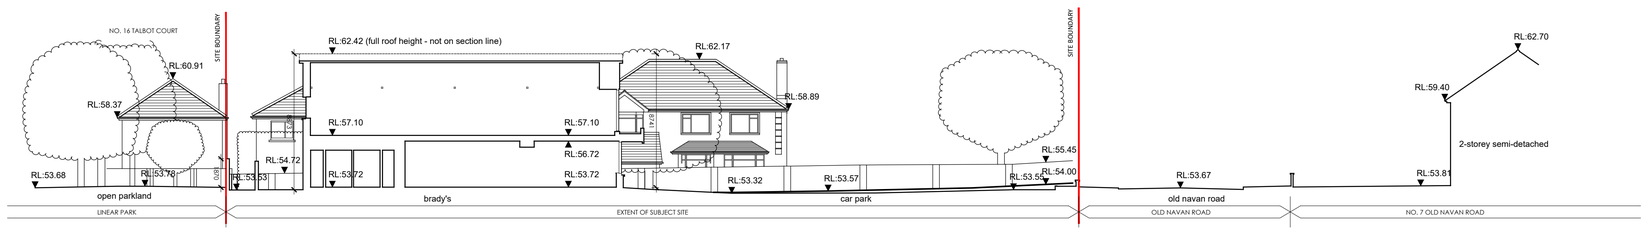

BRADY'S - CONTIGUOUS SECTION BB - 1:200

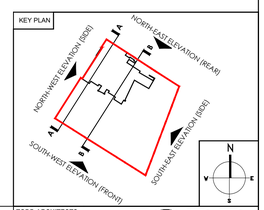

DISCLAIMER:
TODD ARCHITECTS CONFIRM THAT RECIPIENTS CAN ONLY RELY ON APPROVED CONTROLLED DOCUMENT FORMATS IN CONSTRUCTION PROJECTS. CONTROLLED DOCUMENT FORMATS INCLUDE ORIGINAL HARD COPY DRAWINGS ISSUED BY TODD ARCHITECTS, OR UNPRINTED PDF/DWF IMAGES OF DRAWINGS RECEIVED FROM TODD ARCHITECTS. TODD ARCHITECTS CANNOT ENSURE THE ACCURACY OF DRAWINGS, USED IN AN UNCONTROLLED DOCUMENT FORMAT WHICH MAY BE ALTERED OR MISINTERPRETED AS A RESULT OF HUMAN ERROR ON THE PART OF THE RECIPIENT, OR AS A RESULT OF THE INCOMPATIBILITY OF COMPUTER SYSTEMS WHEN OPENING OR PRINTING COMPUTER AIDED DRAWINGS. UNCONTROLLED DOCUMENT FORMATS INCLUDE; COMPUTER AIDED DESIGN FILES, PRINTS WHICH HAVE BEEN CREATED BY THE RECIPIENT FROM NON-CONTROLLED FILE FORMATS, PHOTOCOPIES OF ORIGINAL HARD COPY DRAWINGS FROM TODD ARCHITECTS, DRAFT DRAWINGS SUPPLIED BY TODD ARCHITECTS FOR INFORMATION PURPOSES ONLY. TODD ARCHITECTS ACCEPT NO RESPONSIBILITY FOR ANY LOSS OR DAMAGE ARISING AS A RESULT OF RELIANCE BY THE RECIPIENT OR ANY THIRD PARTY ON UNCONTROLLED DOCUMENT FORMATS. RELIANCE UPON WHICH WILL BE ENTIRELY AT THE RISK OF THE RECIPIENT.

CONTRACTORS ARE RESPONSIBLE FOR THE VERIFICATION OF ALL DIMENSIONS ON SITE AND THE ARCHITECT IS TO BE INFORMED OF ANY DISCREPANCY. DO NOT SCALE FROM THIS DRAWING. USE FIGURED DIMENSIONS ONLY.

DRAWING KEY

Delineates Site Boundary

Scale 1:200

0 5 10 20

Rev no:	Date:	Amendment:	Dwn by:	Chk'd by:
-	13.08.20	PLANNING ISSUE.	AS	PL

TODD ARCHITECTS
4A LAD LANE
DUBLIN 2
DO2 T997
T +353 (1) 6620 500
E INFO@TODDARCH.IE

Status: PLANNING	Client: BARTRA PROPERTY (CASTLEKNOCK) LTD
Date: 13/08/2020	Project Name: **DEVELOPMENT AT OLD NAVAN ROAD , DUBLIN 15**
Dwn by: AS / Ckd by: PL	Drawing Title: Existing Contiguous Elevations & Sections
Scale: 1:200 / Page: A1	Drawing No: 18038-ZZ-300-901 / Revision: -

© TODD Architects Ltd All rights reserved